








STRAWBERRY FIELDS UNIT 2

IN FRACTIONAL SECTION 34 (INSIDE THE ARREDONDO GRANT),
TOWNSHIP 9 SOUTH, RANGE 18 EAST, ALACHUA COUNTY, FLORIDA.

PLATBOOK____PAGE____
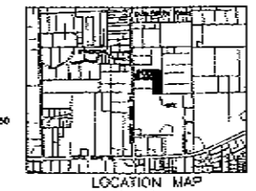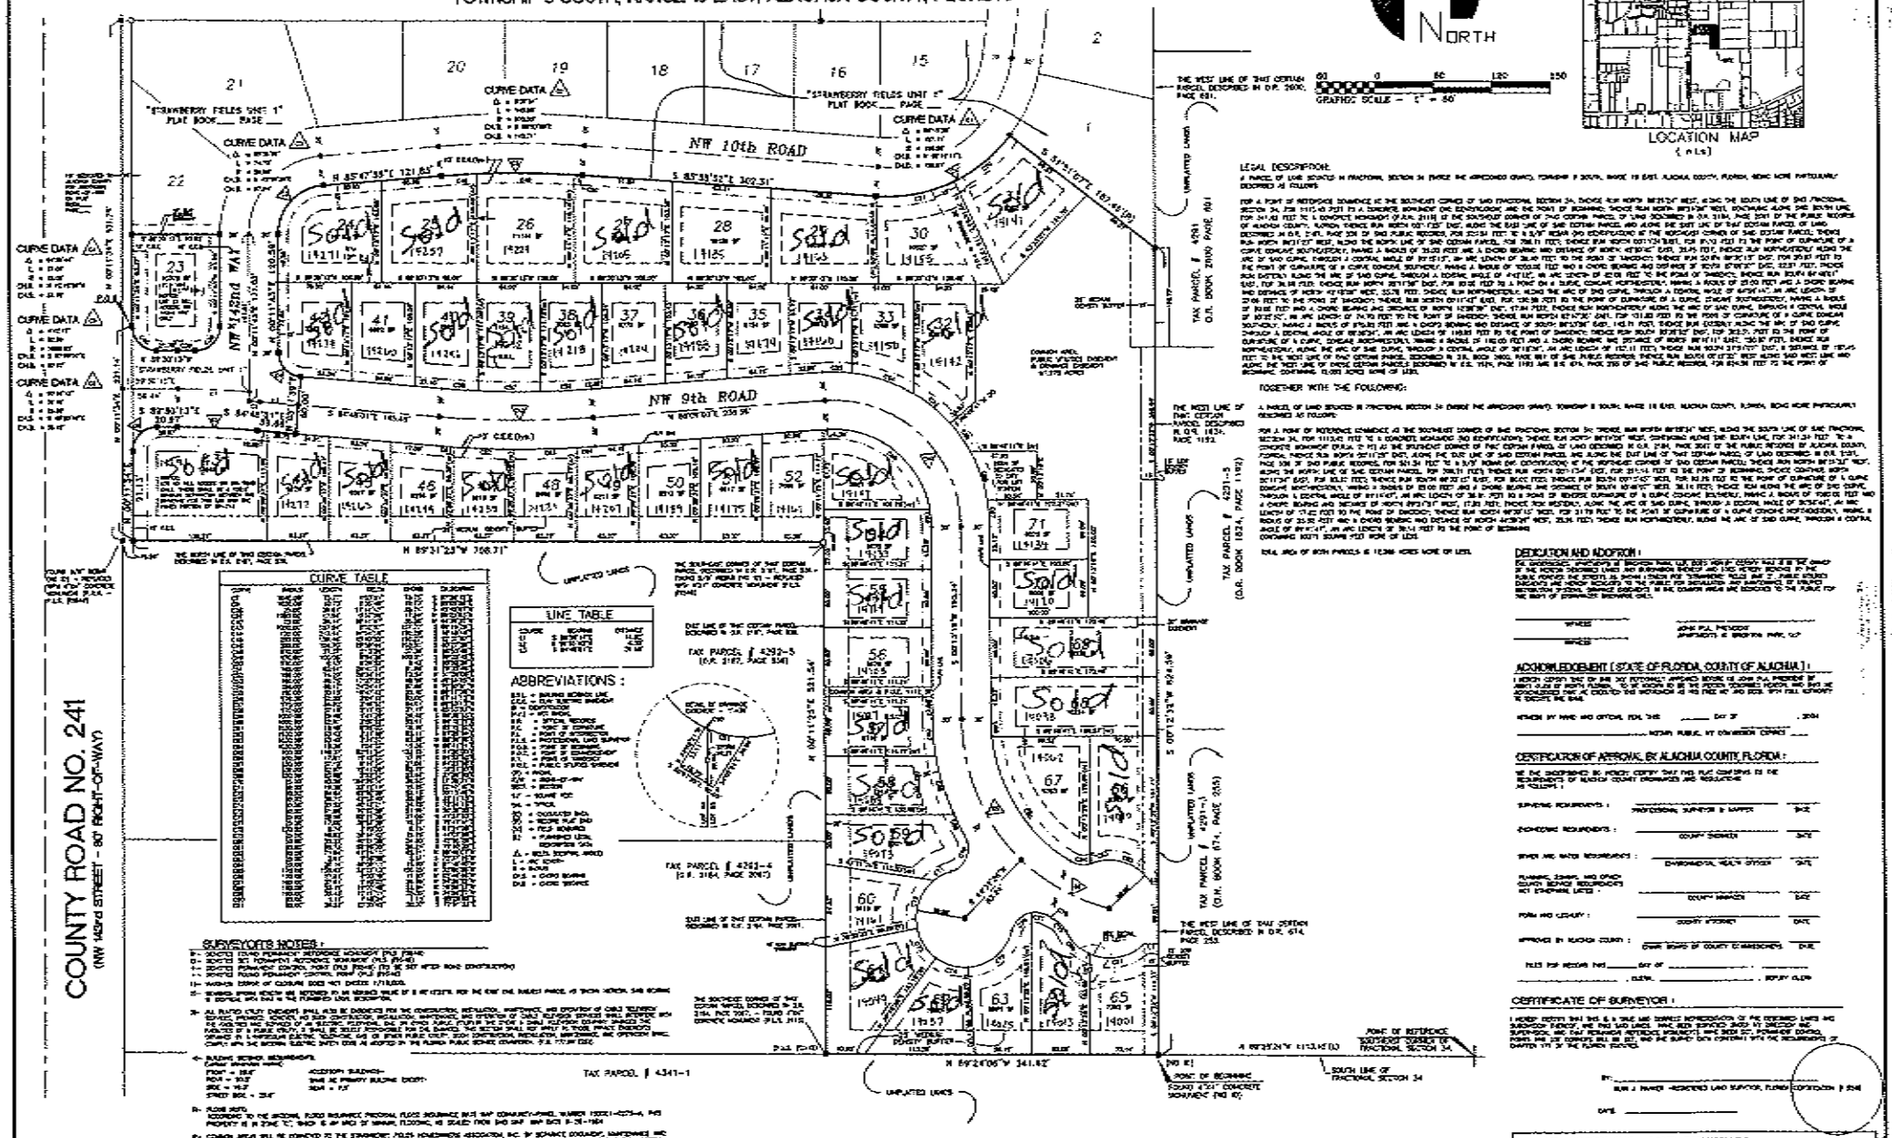
SHEET 1 OF 1